RED LINE PORTABLE

INTERMITTENT DUTY

GENERAL HOUSEKEEPING SERIES

STANDARD SPECIFICATIONS: R470

- Four Motor - 220/1/60, 470 CFM, 6.5Hp and 97" H20
- Compression Cast **"Bulletproof"** Composite Modular Housing
- External Filter Cleaning Mechanism - Dustless Cleaning of Filter
- 28 ft² MicroClean Filter - 99% Efficient @ 0.5 Microns - 3 Year Guarantee
- 2.75" Vacuum Inlet with Aluminum Cast Deflector
- Intermittent Duty Operation
- 9 Gallon Collection Capacity - Removable Dustpan
- Silencer kit for Extremely Quiet Operation
- Use up to 50' of Hose

R470
4 MOTOR

PROUDLY MADE IN USA

FOR THE PROFESSIONAL

INCLUDES RUWAC **3 YEAR FILTER GUARANTEE!**

www.ruwac.com

Ruwac USA

THE FINE DUST EXPERTS

CONTACT US TODAY FOR PRICING AND AVAILABILITY

413-532-4030

AVAILABLE UPGRADES:

- HEPA 2.0 Filter
99.97% Efficient @ .3 Microns
- HEPA Maxx Filter
99.997% Efficient @ .3 Microns
- 32" Floor Sweep
- Dust Extraction Arm

Ruwac

INDUSTRIAL VACUUM SOLUTIONS
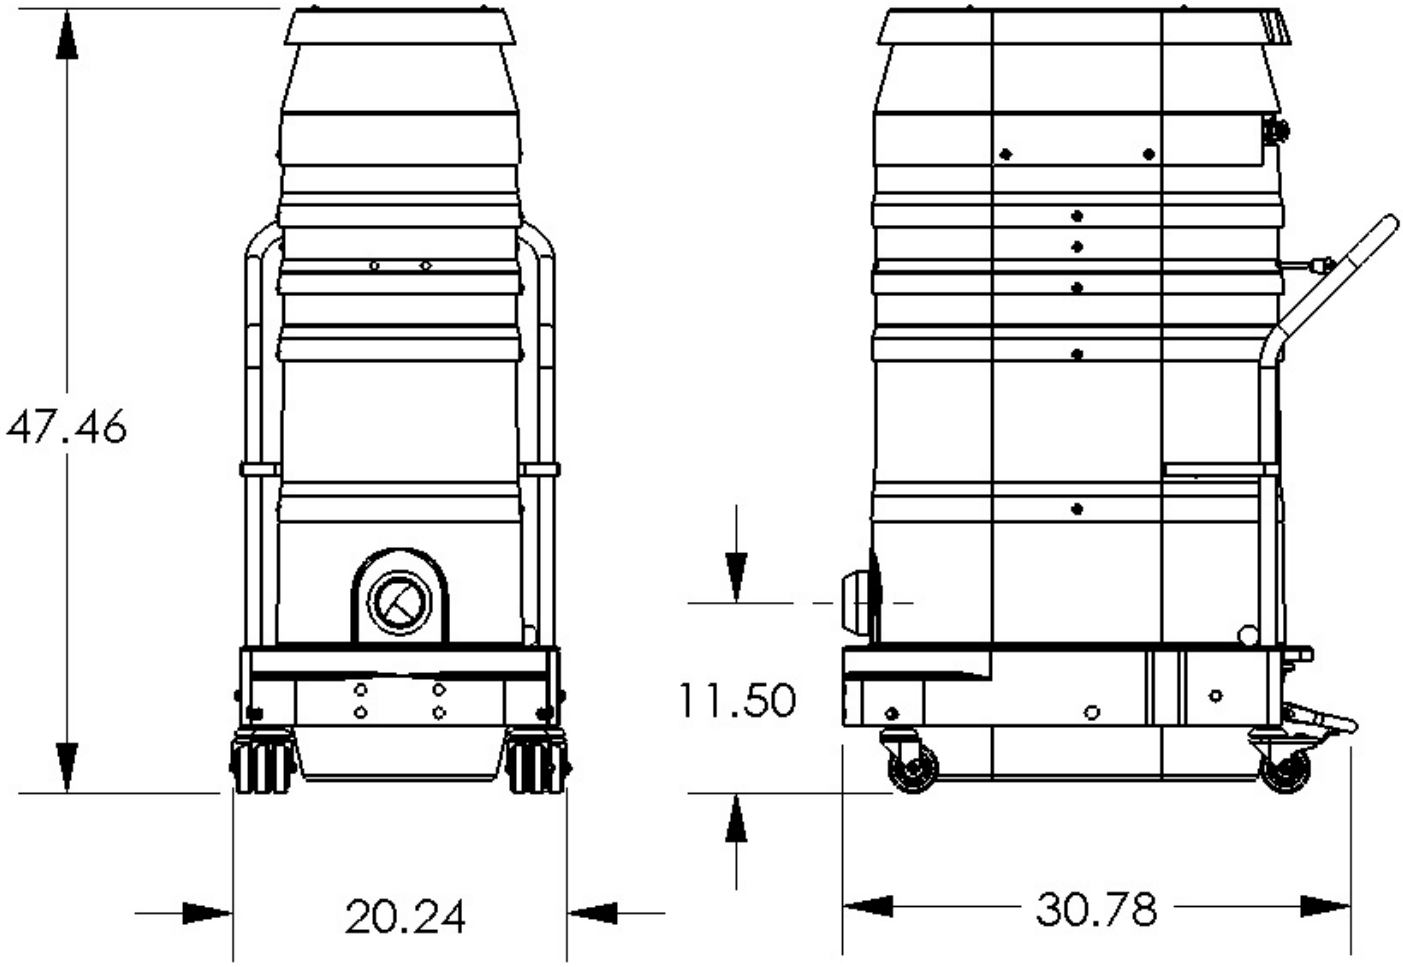
R470